



下八重原消火栓設置工事

平面図 S=1:100 (A3)

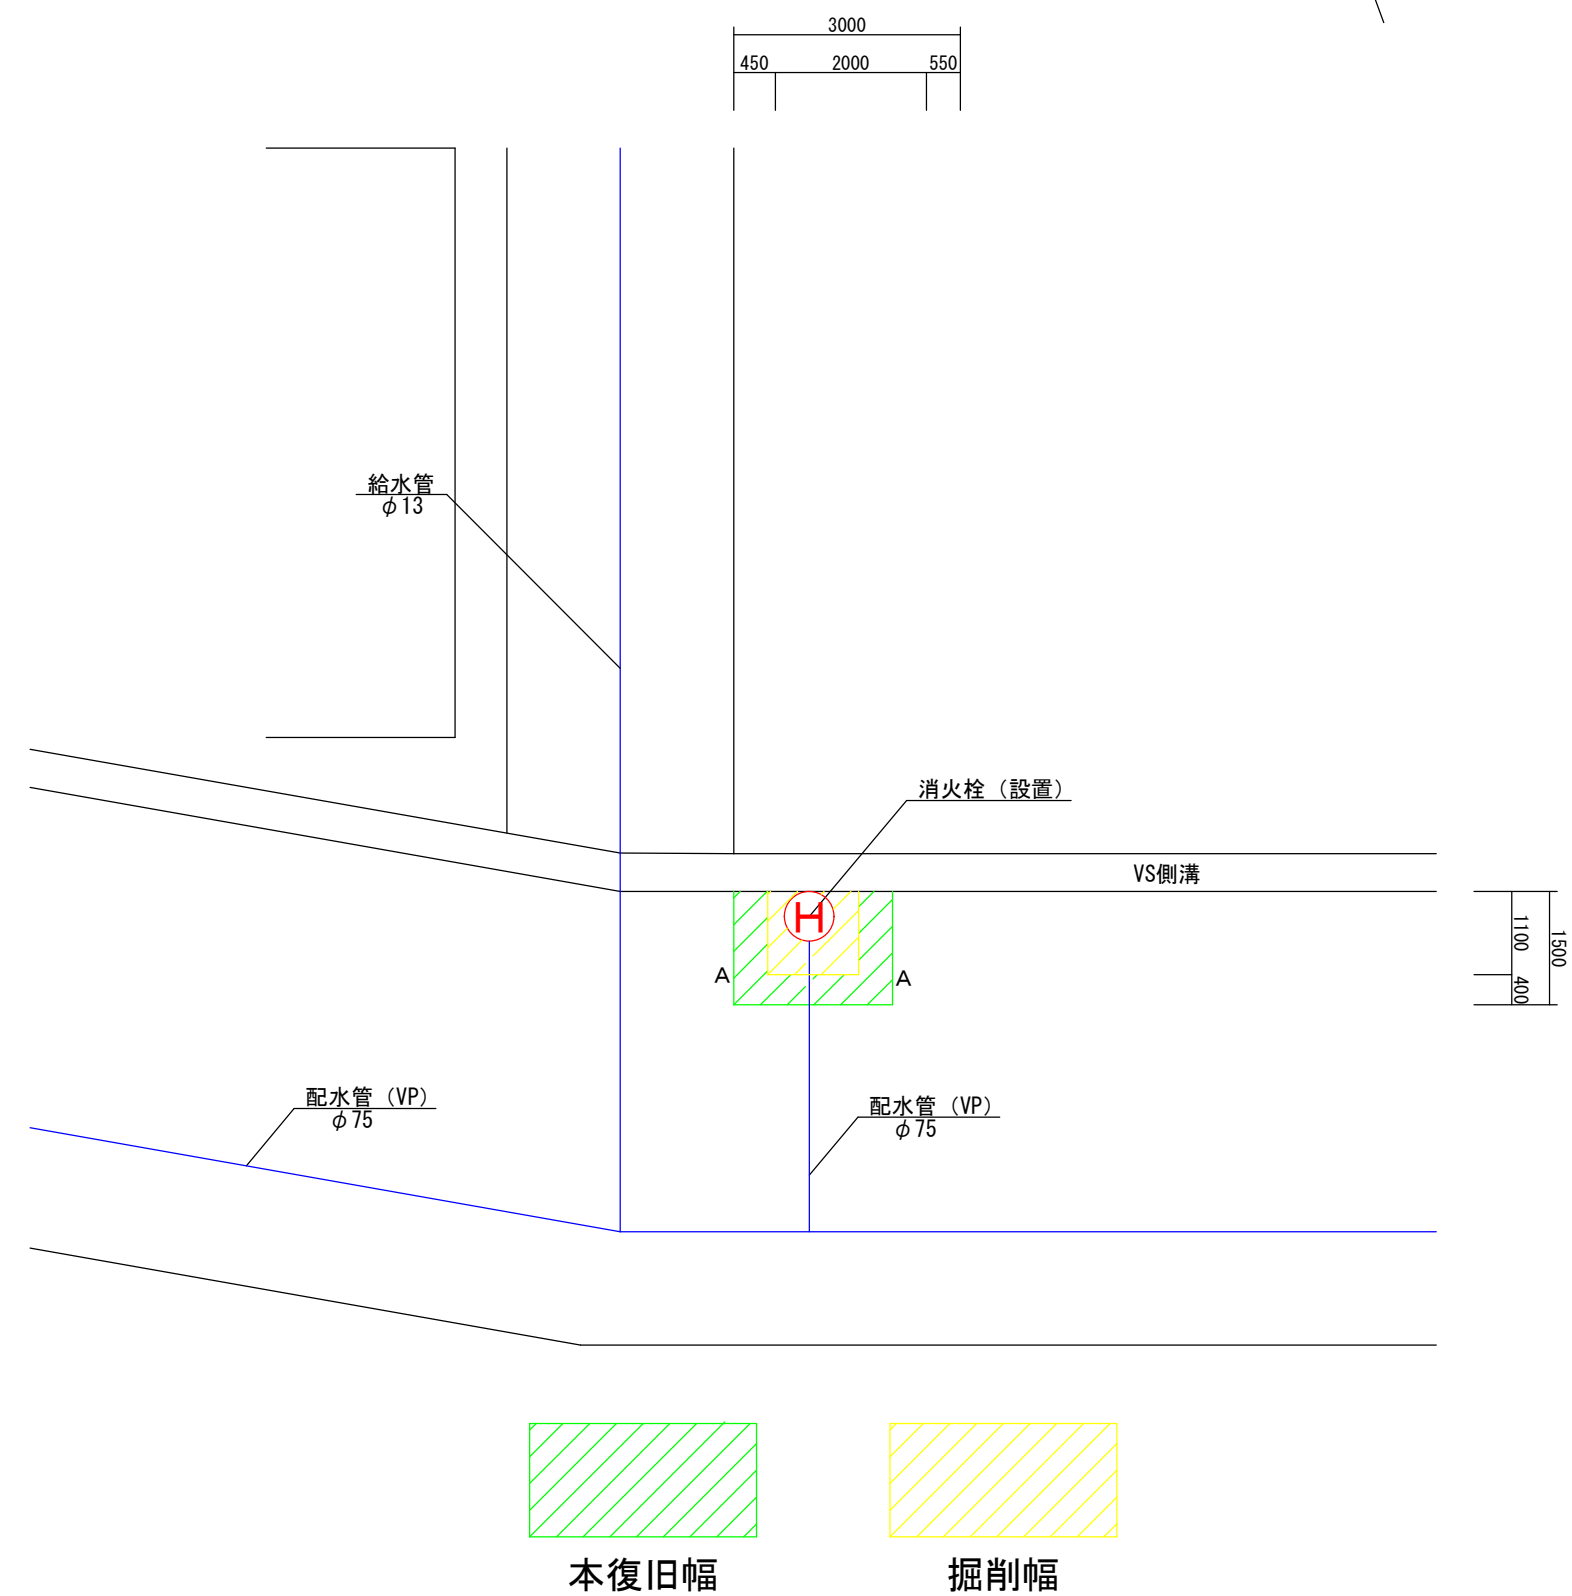

断面図 S=1:20 (A3)

A-A (掘削箇所)

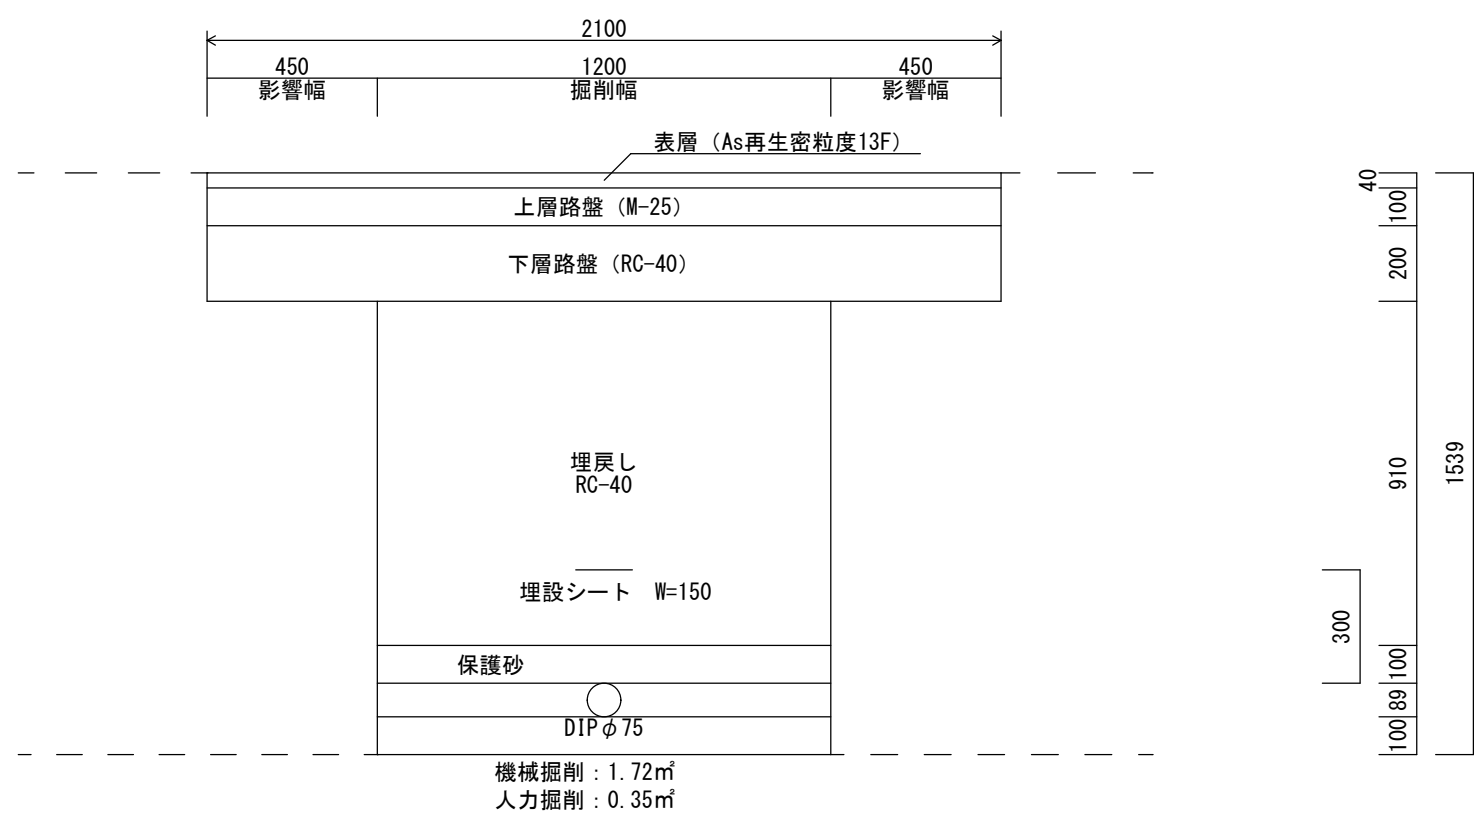

管路図 S=1:30 (A3)

